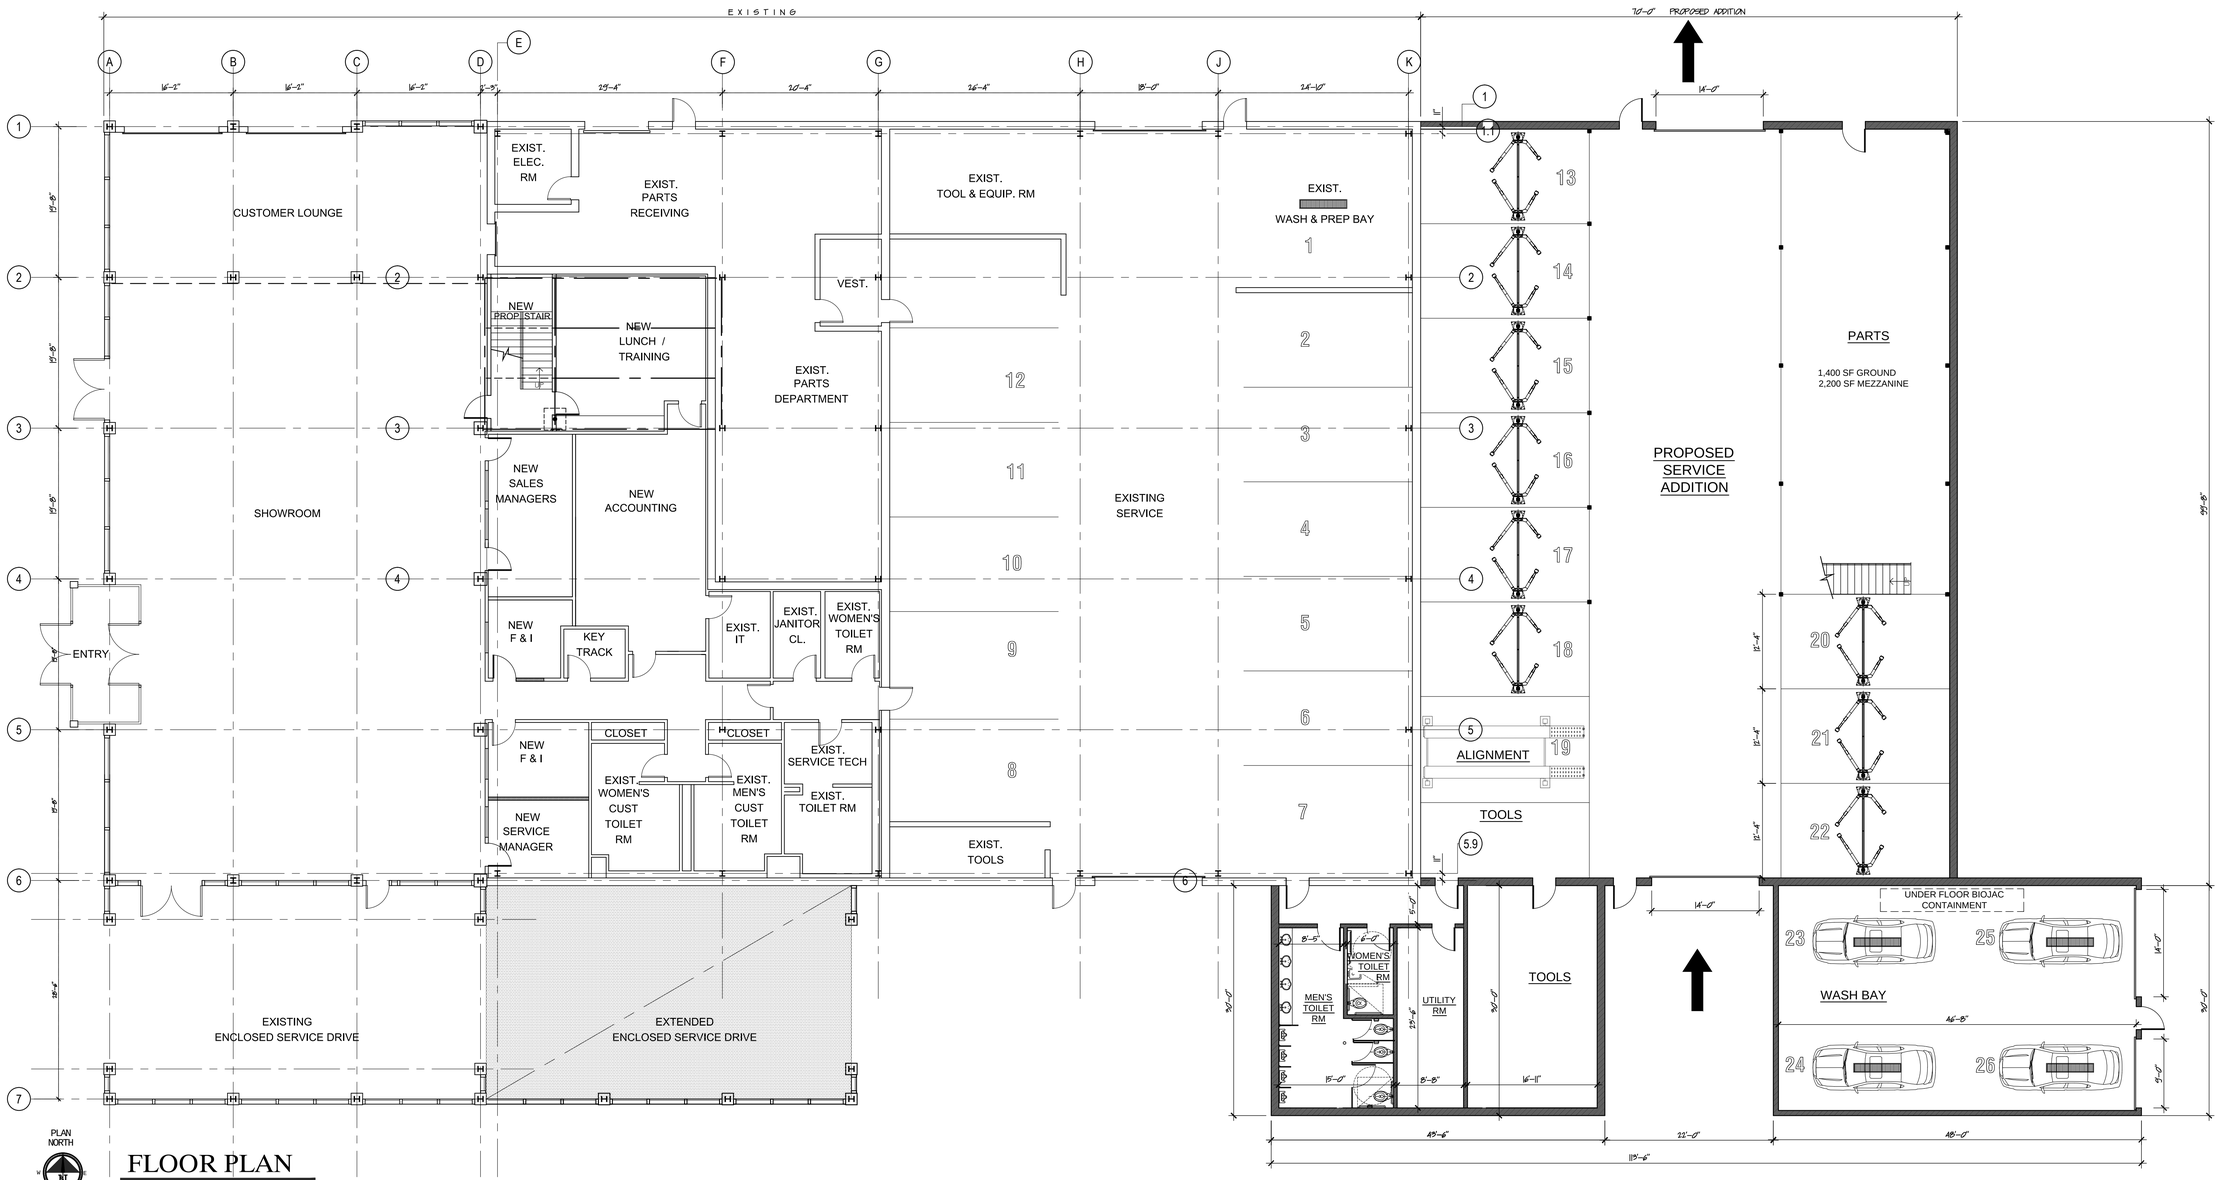

FLOOR PLAN

SCALE: 1/8"=1'-0"

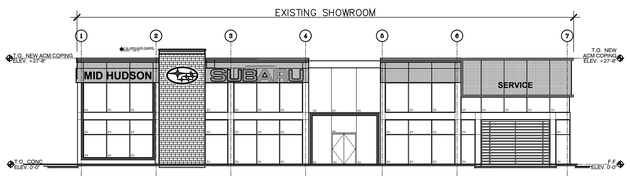

WEST ELEVATION

SCALE: 1/16"=1'-0"

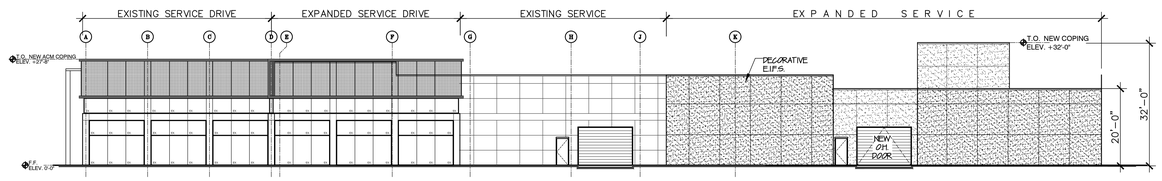

SOUTH ELEVATION

SCALE: 1/16"=1'-0"

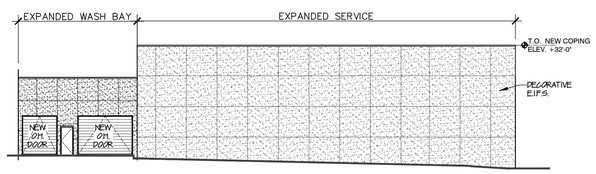

EAST ELEVATION

SCALE: 1/16"=1'-0"

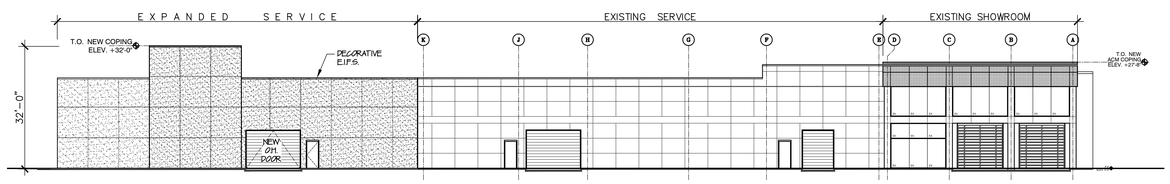

NORTH ELEVATION

SCALE: 1/16"=1'-0"

N.J. 7808 R.A.
N.J. 28917 P.E.
N.J. 24527 P.P.
N.Y. 14492 R.A.
CT. 8092 R.A.

SERVICE AREA ADDDITIONS
PROPOSED FLOOR PLAN & ELEVATIONS
MIDHUDSON SUBARU SALES & SERVICE
1162 ROUTE 9 NORTH
TOWN OF WAPPINGER, NY

PROJECT NO: 202024-2021

DRAWN BY: GB
DATE: 03/18/22
REVISIONS:

☐ THOMAS V. ASHBAHIAN
Architect Engineer Planner
39 Spring Street
Ramsey, New Jersey 07446
Tel: (201)825-1220
E-mail: tashbahian@verizon.net

A-1