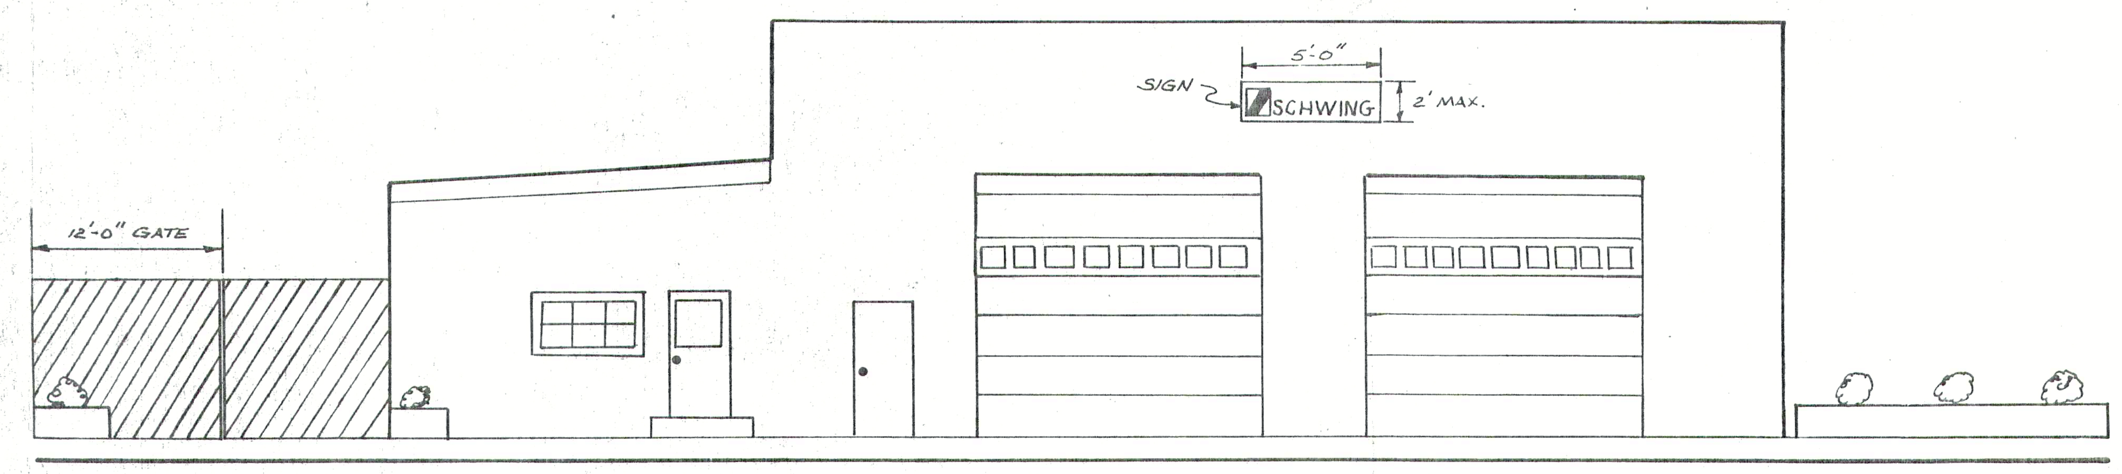

ELEVATION
FRONT OF BUILDING
(NOT TO SCALE)

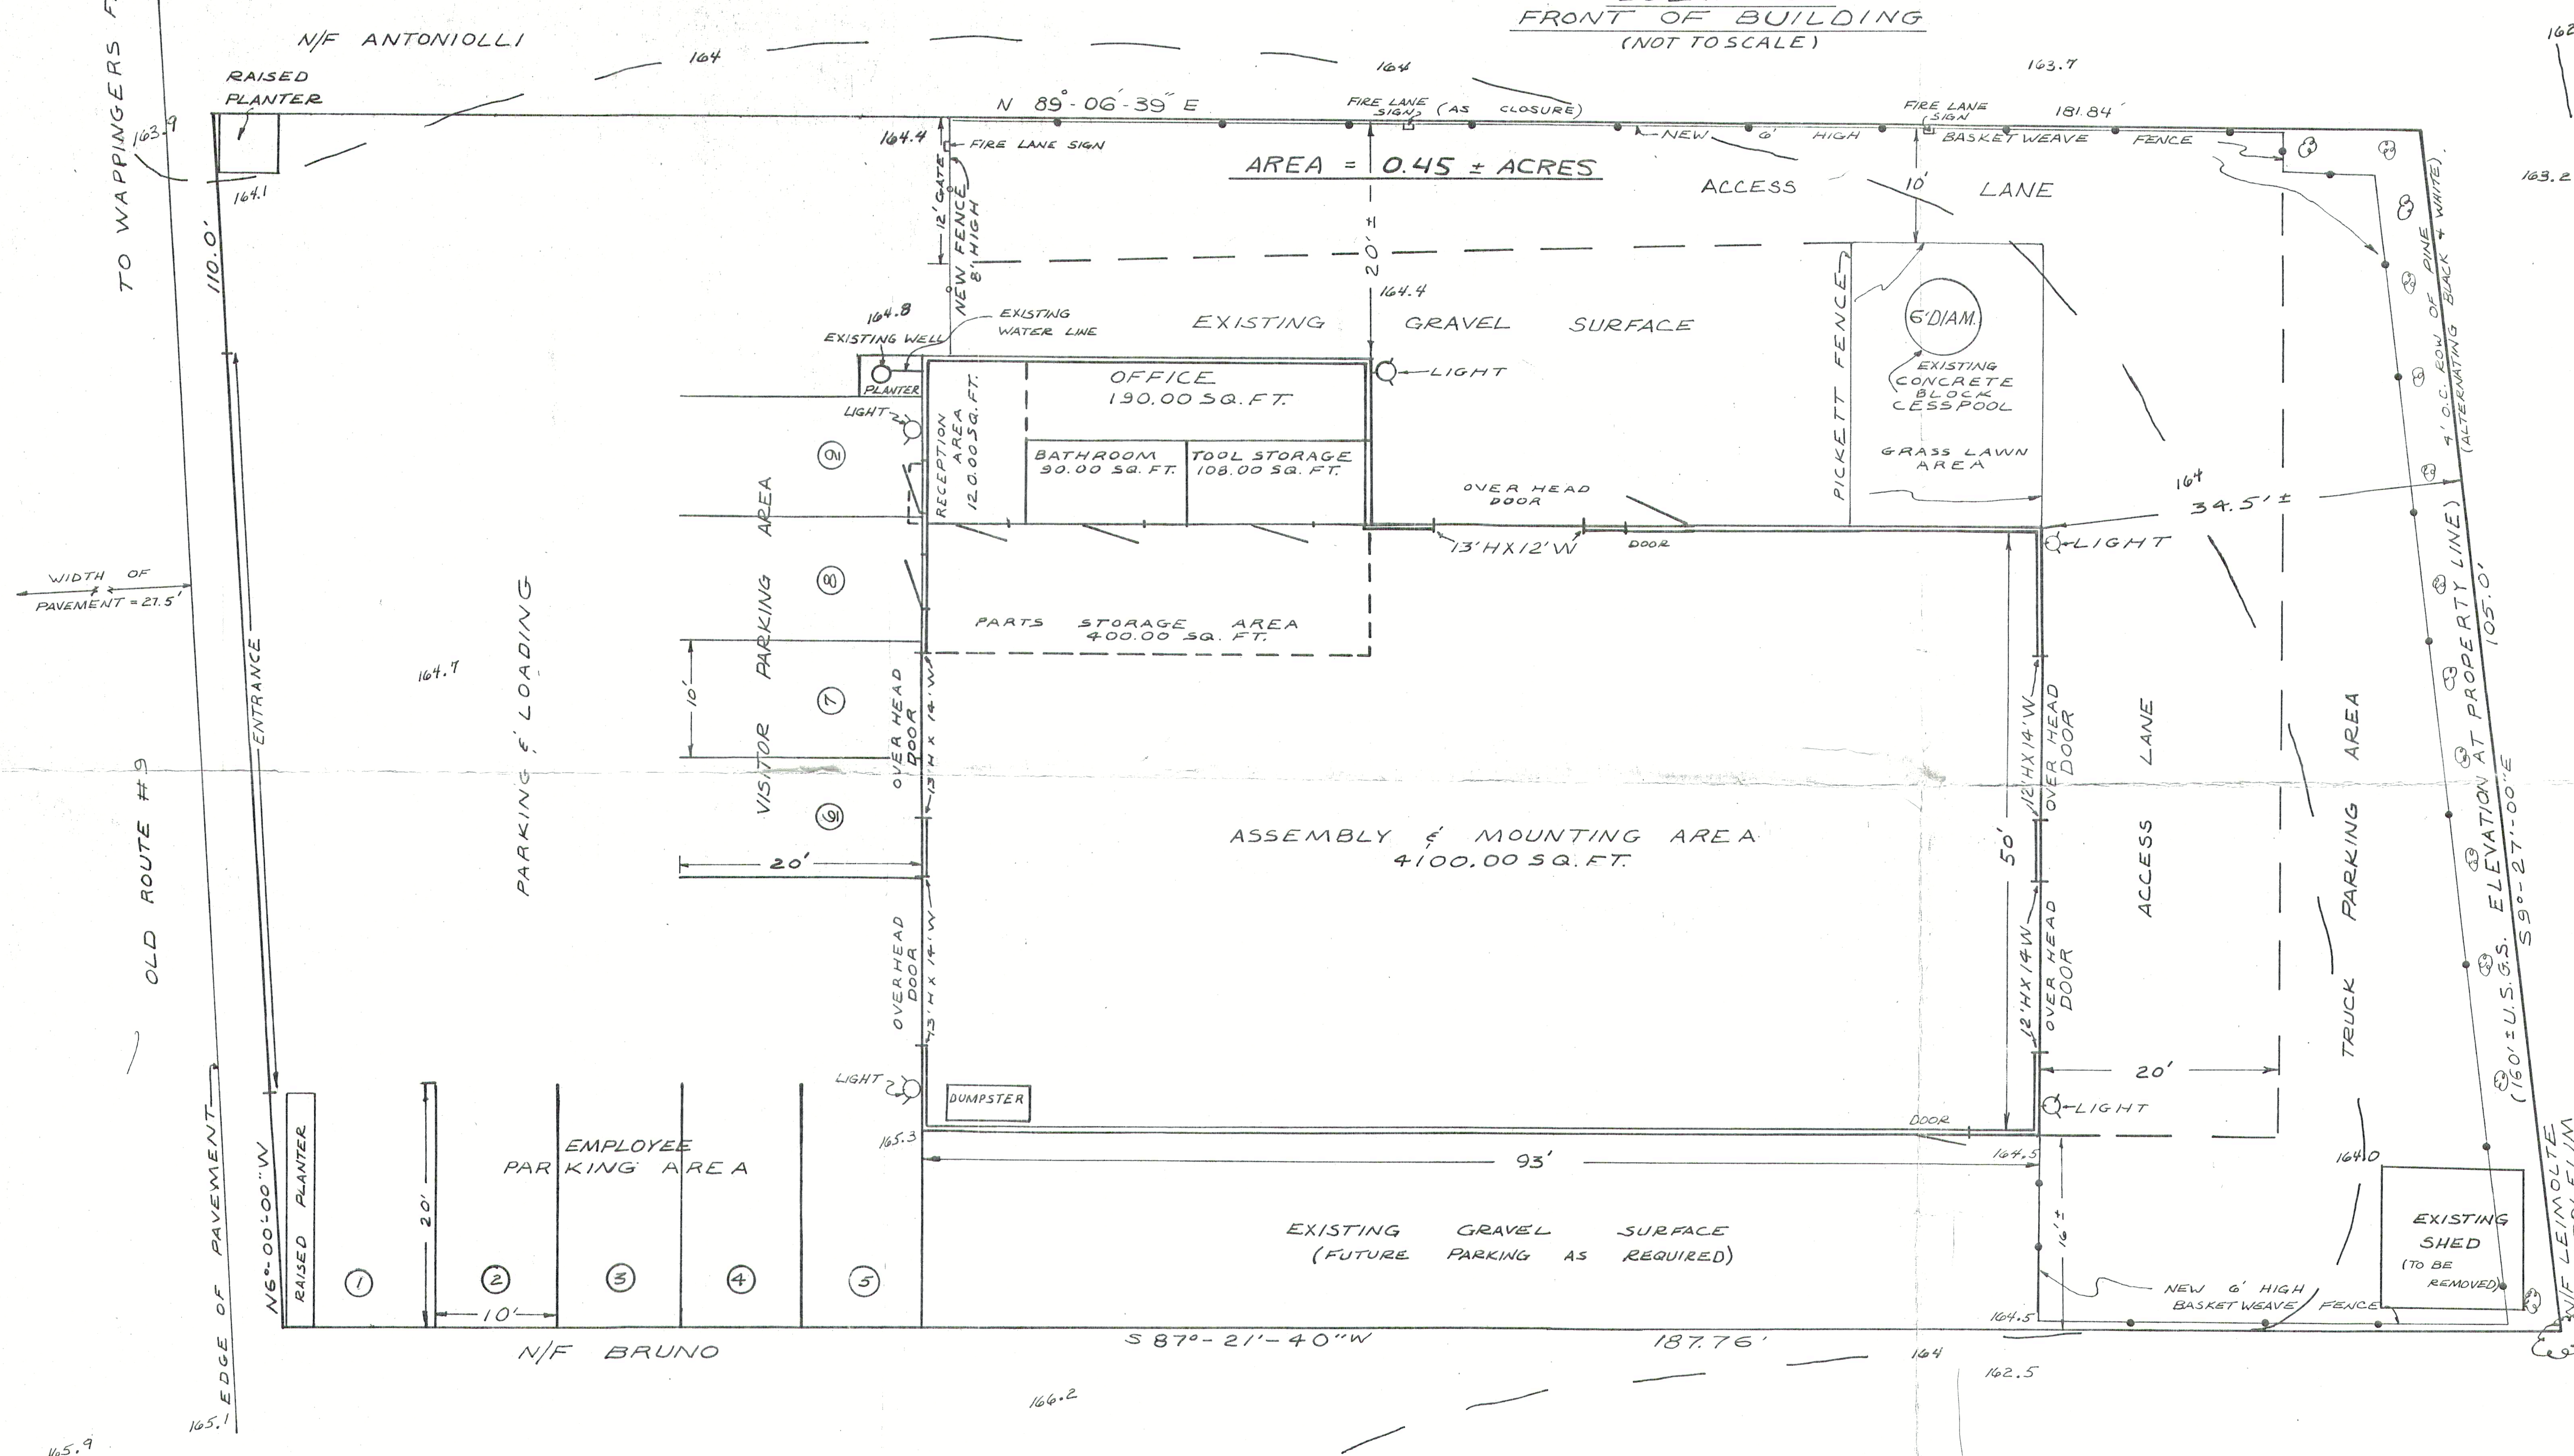

NOTES:

1) BASKET WEAVE FENCE = CHAIN LINK FENCE W/ PLASTIC SCREENING
2) THERE IS TO BE NO STORAGE IN FIRE ACCESS LANE (SIDE & REAR) OR IN AREA IN FRONT OF GATE TO FIRE ACCESS LANE.
3) FIRE LANE SIGNS TO BE ON FIRE LANE & ACCESS POINT.
4) NO BULK GASOLINE STORAGE (EXCEPT IN TRUCKS THEMSELVES).
5) FIVE (5) EMPLOYEES PROBABLE MAXIMUM, REFERENCE PARKING SPACES.
6) ARC OF LIGHTS ON FRONT OF BUILDING TO STOP SHORT OF FRONT PROPERTY LINE.

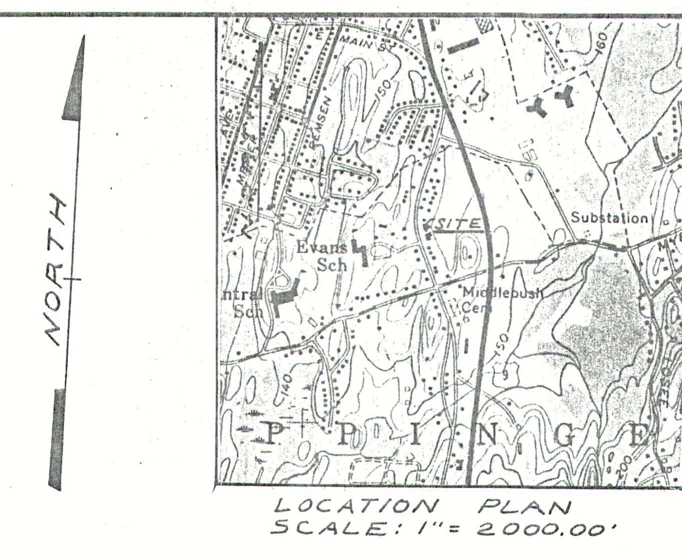

LOCATION PLAN
SCALE: 1" = 2000.00'

AREA MAP
SCALE: 1" = 200.00'

OWNERS: ARTHUR & ANNA ANTONIOLLI
13 OLD ROUTE 9
WAPPINGERS FALLS, N.Y.

LOT: #549955
DEED: L-621, P-472; FEBUARY 24, 1954
ZONE: HB-1A

LIGHTING NOTES:

1) LIGHTS TO BE 175 WATT MERCURY VAPOR LAMP 120 VOLTS
2) LIGHTS ARE TO BE MOUNTED 15' HIGH

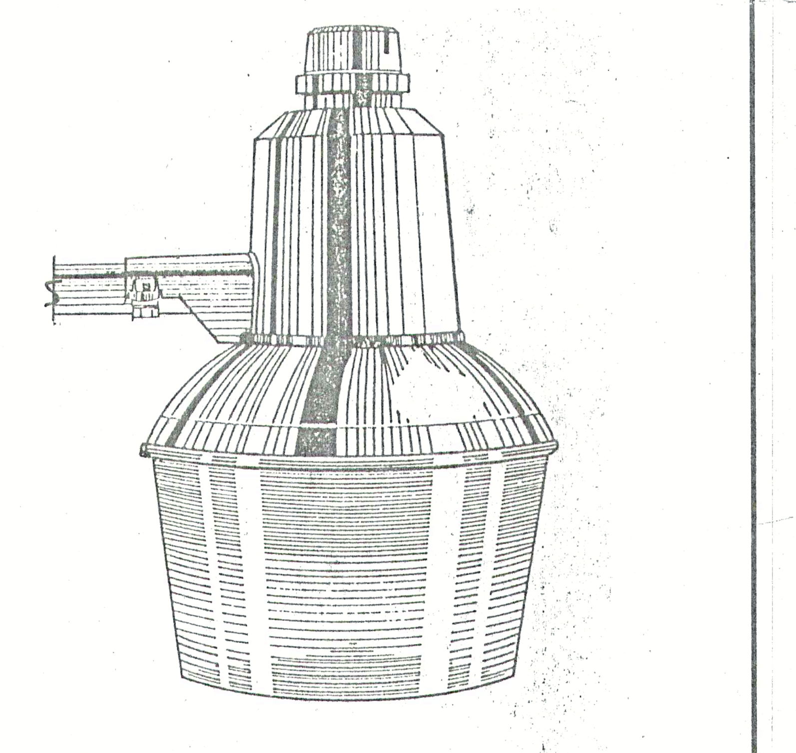

LIGHT DETAIL
SCALE: NONE

REVISED	NATURE OF REVISION	REVISED	NATURE OF REVISION
11-1-85	ACCESS LANE, FENCING		
11-13-85	NOTES		

PLAN
FOR
SCHWING AMERICA INC.

TOWN OF WAPPINGER — COUNTY OF DUTCHESS
SCALE: 1" = 10.00' — OCTOBER 16, 1985

DRAWN BY L.L.B.
CHKD BY

EUSTANCE & HOROWITZ, P.C.
P.O. BOX 648, FISHKILL, N.Y. 12524

DWG. #
JOB # 85-1530

STATE OF NEW YORK — WILLIAM E. EUSTANCE — LICENSED PROFESSIONAL ENGINEER